BRAC INTERSECTION IMPROVEMENTS

MD 175 (Annapolis Rd.) at MD 713 (Rockenbach Rd.), Anne Arundel County, MD

SUMMARY OF BENEFITS AND IMPACTS
MD 175 at MD 713 (Rockenbach/Ridge Road)

ENVIRONMENTAL FEATURES		Right-Of-Way	
Wetlands (acres)	0	Residental Displacements	0
Streams (linear feet)	0	Commercial Displacements	0
Parks (acres)	0	Properties Impacted	8
Forests (acres)	1.47	Total Right-of-Way (acres)	2.91

TRAFFIC OPERATIONS	AM LOS (Delay(sec))/PM LOS (Delay(sec))
Existing	E(73.6)/E(70.8)
No Build	F(214.3)/F(304.6)
Build-2015	F(98.6)/F(117.6)

LANE CONFIGURATION

EXISTING

PROPOSED

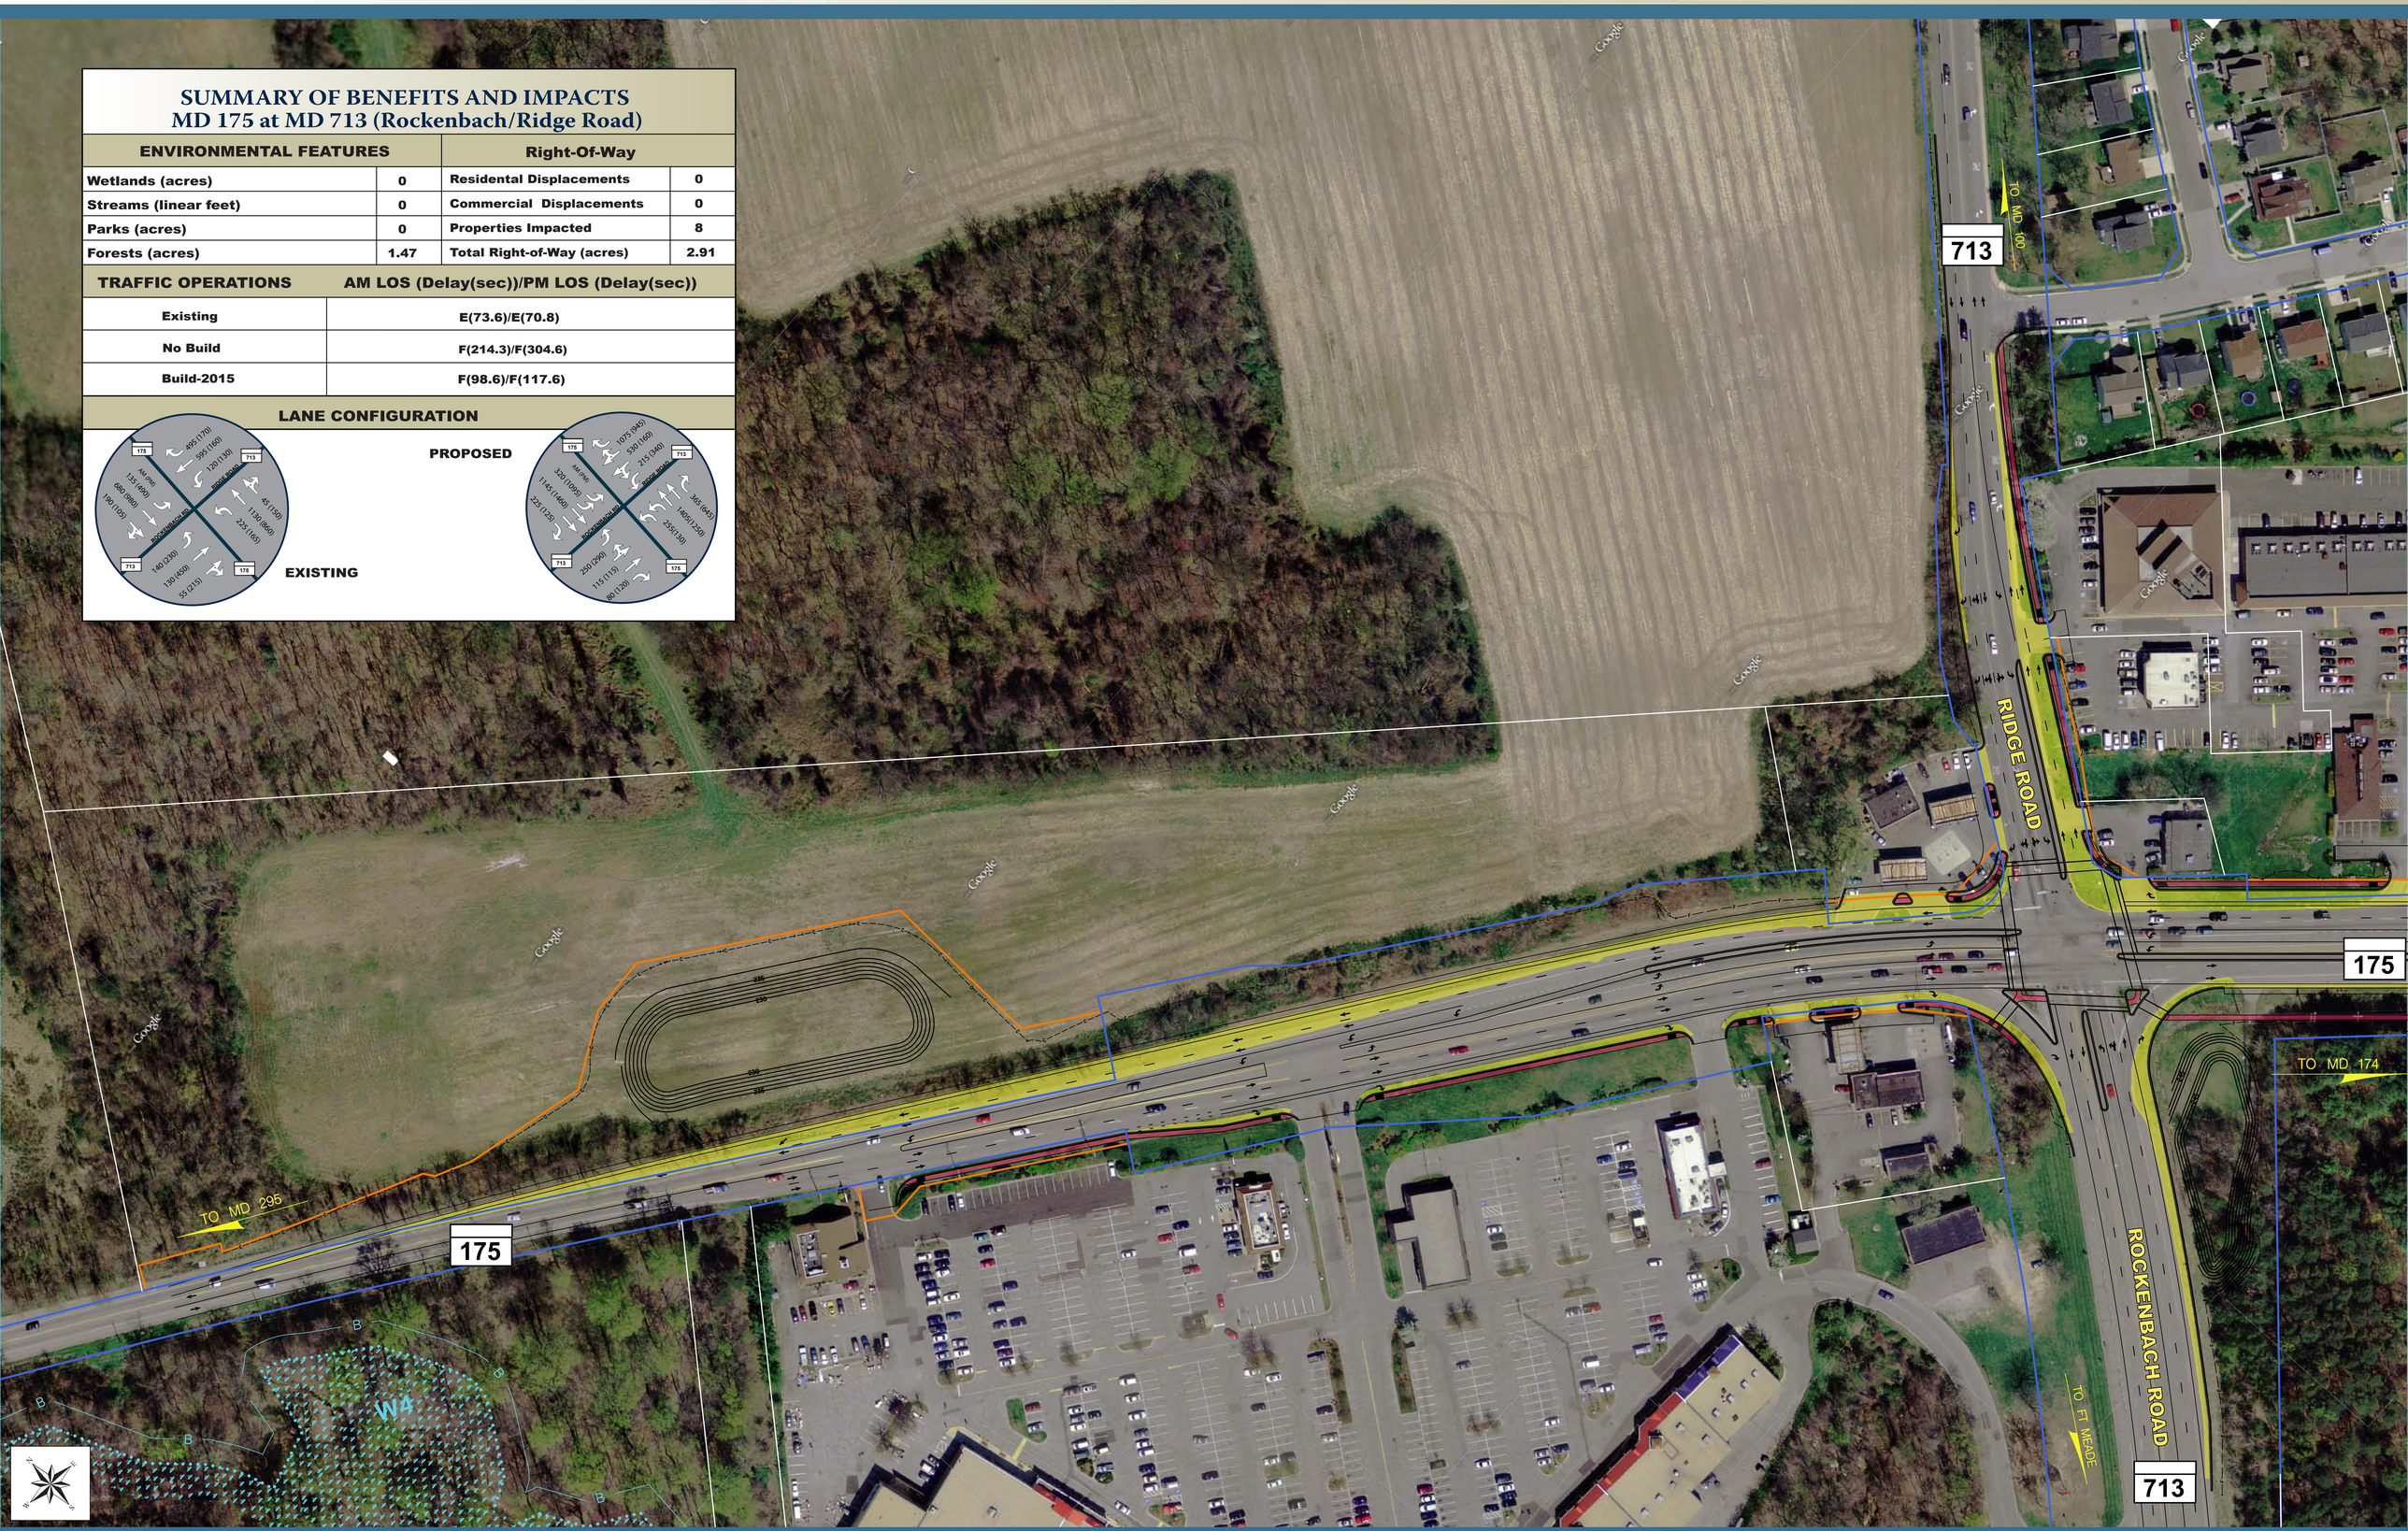

Full Depth Pavement | Sidewalk | Proposed Roadway | Proposed ROW | Existing ROW | Existing Property Lines

50 0 50 100

March 2009