BRAC INTERSECTION IMPROVEMENTS

MD175 (Annapolis Rd.) at Mapes Rd. / Charter Oaks Blvd., Anne Arundel County, MD

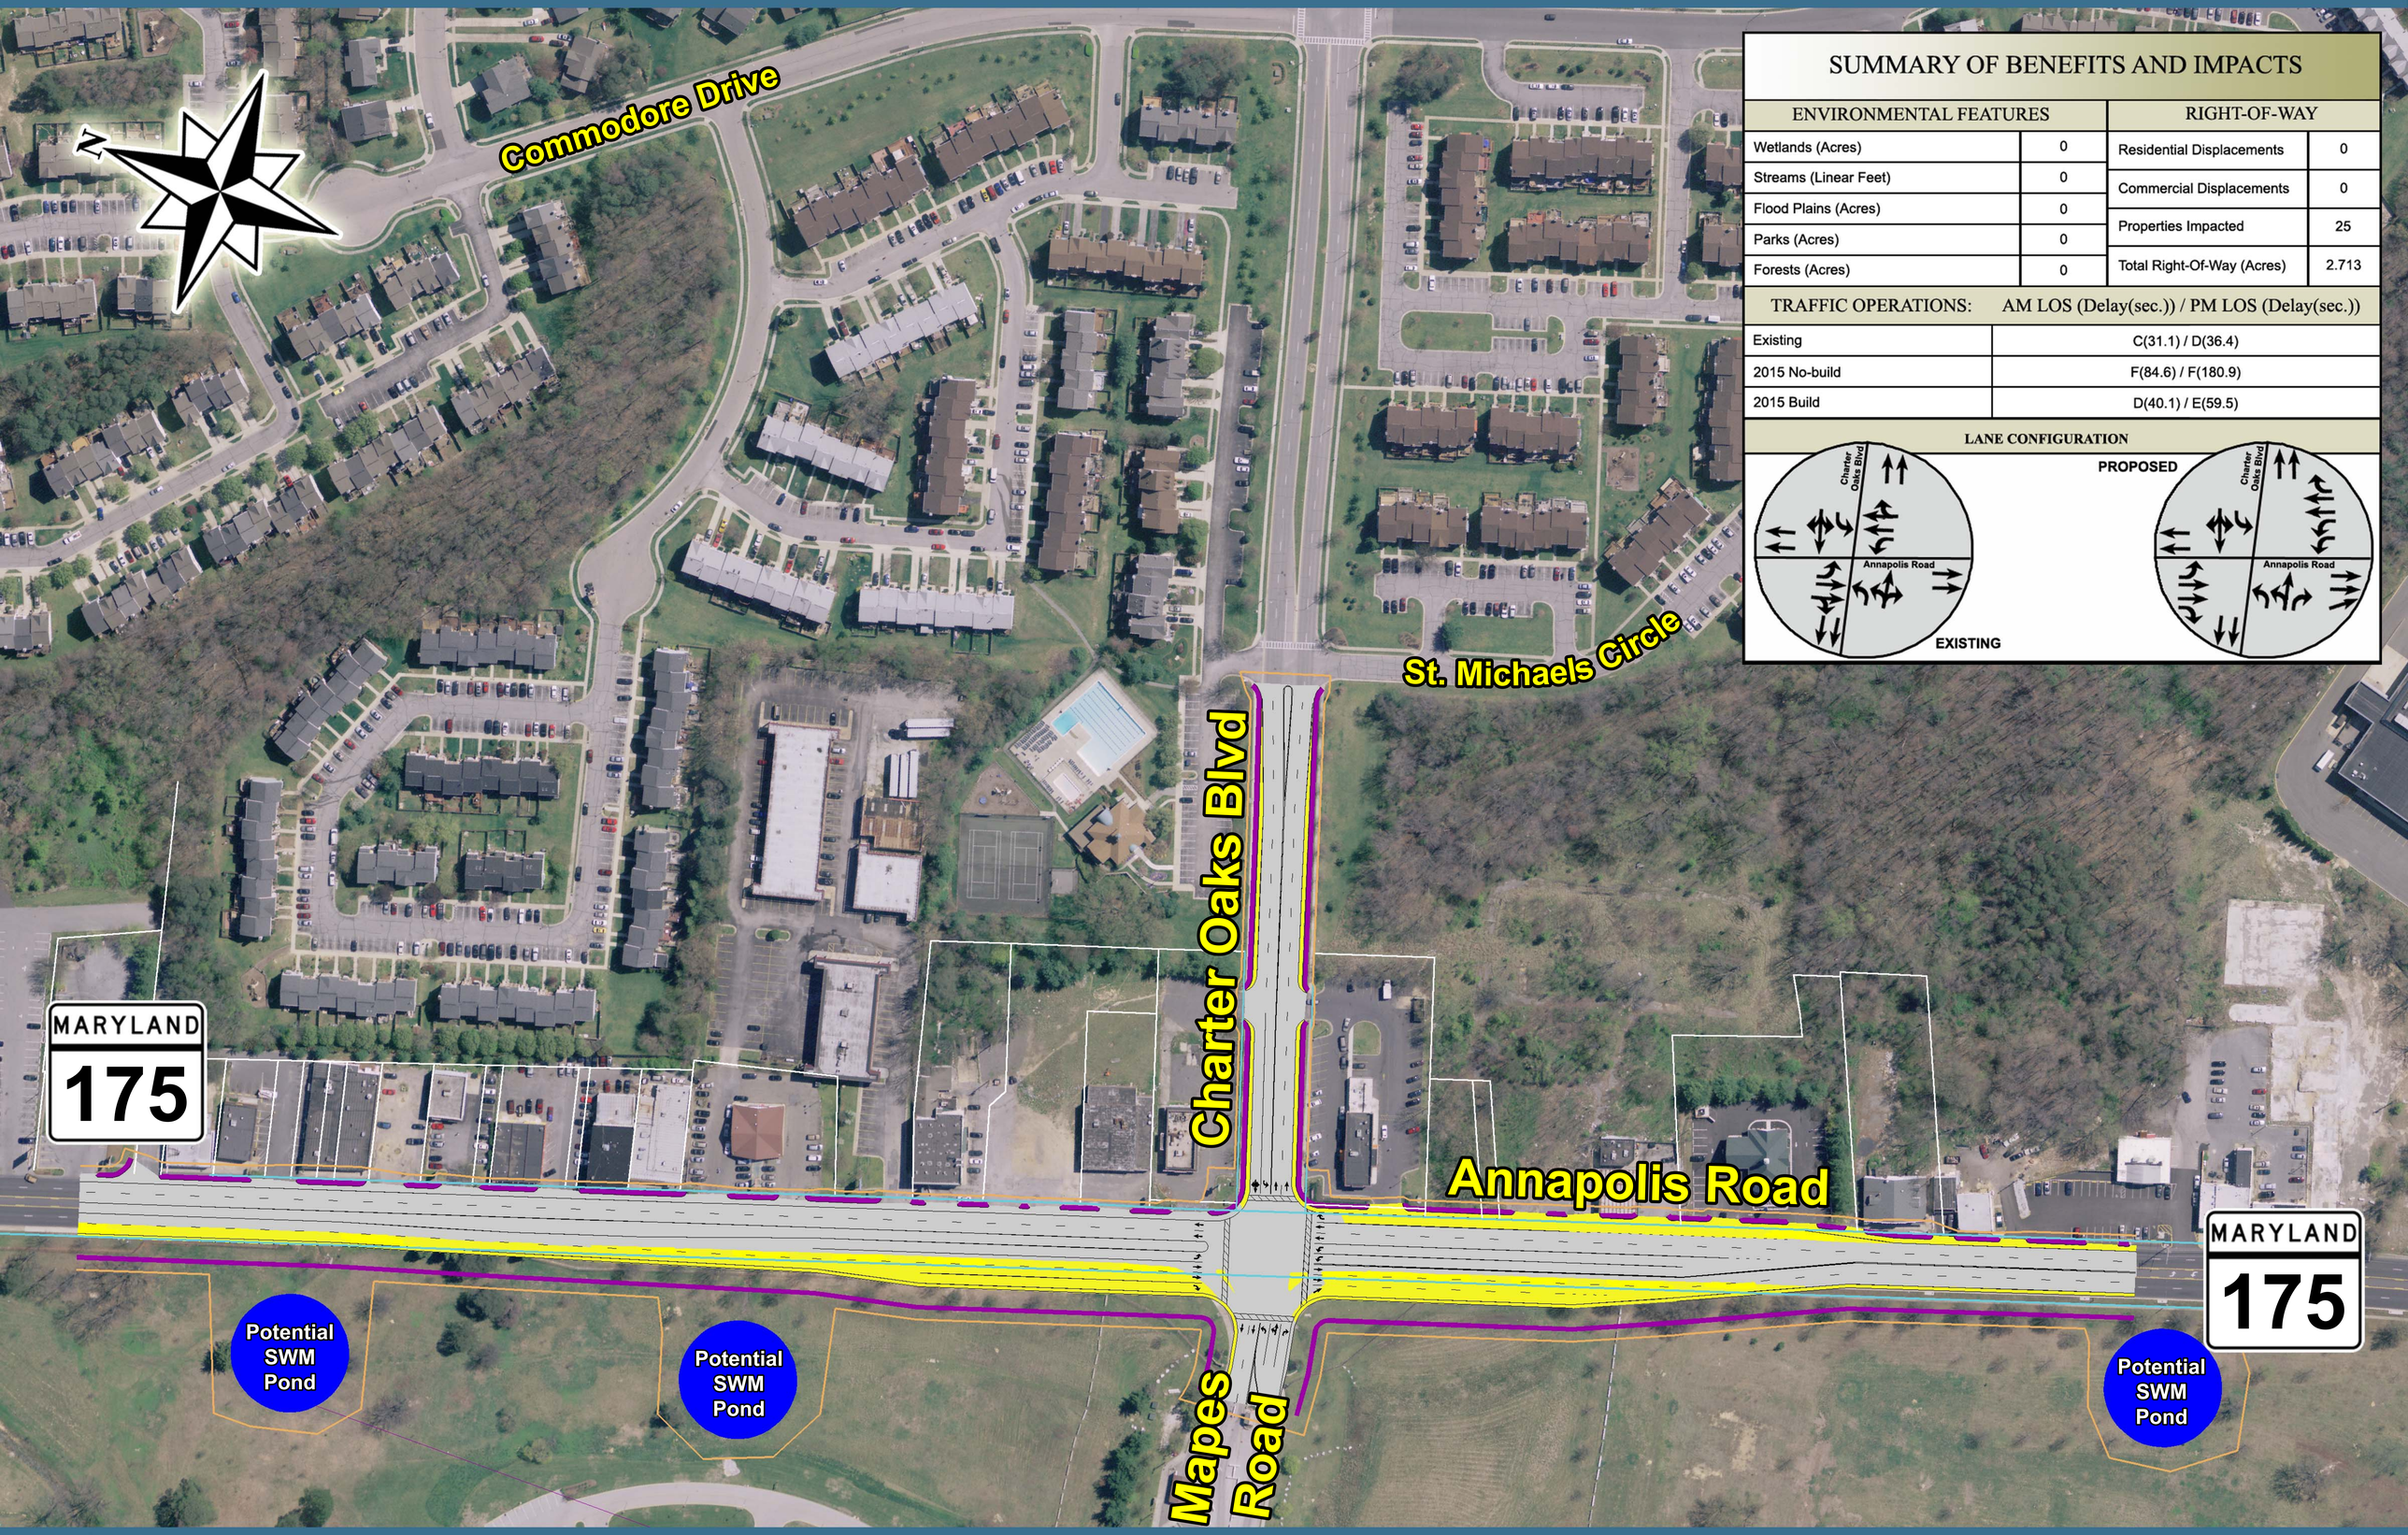

SUMMARY OF BENEFITS AND IMPACTS

ENVIRONMENTAL FEATURES		RIGHT-OF-WAY	
Wetlands (Acres)	0	Residential Displacements	0
Streams (Linear Feet)	0	Commercial Displacements	0
Flood Plains (Acres)	0	Properties Impacted	25
Parks (Acres)	0		
Forests (Acres)	0	Total Right-Of-Way (Acres)	2.713

TRAFFIC OPERATIONS:	AM LOS (Delay(sec.)) / PM LOS (Delay(sec.))
Existing	C(31.1) / D(36.4)
2015 No-build	F(84.6) / F(180.9)
2015 Build	D(40.1) / E(59.5)

LANE CONFIGURATION

LEGEND

- PROPOSED ROADWAY
- PROPOSED RIGHT-OF-WAY
- PROPOSED WIDENING
- PROPOSED SIDEWALK
- EXISTING RIGHT-OF-WAY
- EXISTING PROPERTY LINES
- R POTENTIAL RELOCATIONS FOR BRAC SHORT-TERM IMPROVEMENTS

MARCH 2009